

GRAY STREET

BETWEEN HINDLEY ST AND NORTH TERRACE

0 5 10m



Existing footpath



Proposed tree planting:
Ficus microcarpa hillii - *Ficus hillii* 'Flash', within planter box on street.

Proposed understorey planting:
Dianella caerulea - 'Little Jess' *Dianella*.

On-street parking spaces retained.

REFER NEXT PAGE FOR CONTINUATION

GRAY STREET

BETWEEN HINDLEY ST AND NORTH TERRACE

0 5 10m



REFER PREVIOUS PAGE FOR CONTINUATION

Proposed tree planting:
Ficus microcarpa hillii - *Ficus hillii* 'Flash', within planter box on street.


Proposed understorey planting:
Dianella caerulea - 'Little Jess'
Dianella.

Proposed tree planting:
Ficus microcarpa hillii - *Ficus hillii* 'Flash', within planter box on street.

Proposed understorey planting:
Dianella caerulea - 'Little Jess'
Dianella.



Example of *ficus microcarpa hillii* (*Ficus hillii* 'Flash') within planter box on Gawler Place
Image source: Google Street View

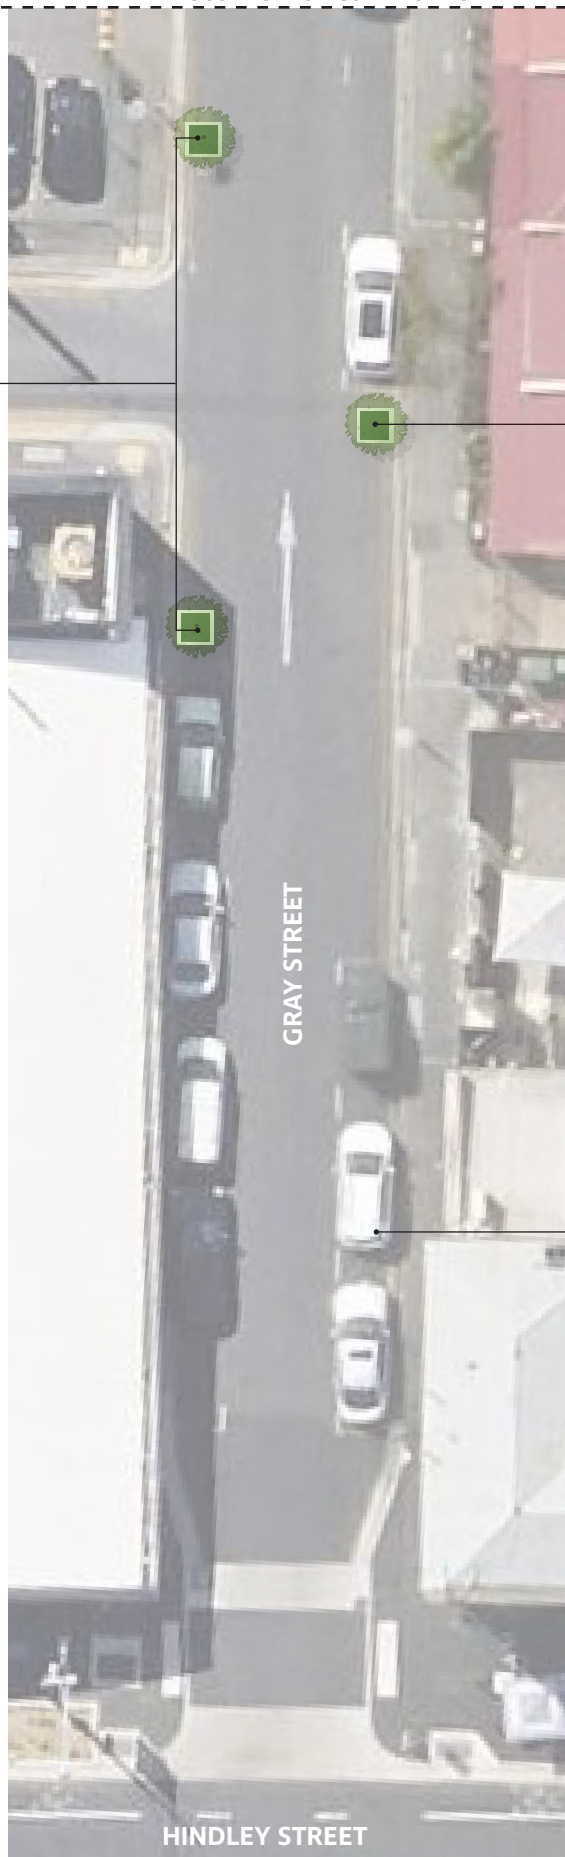

On-street parking spaces retained.