


TAPLEY STREET

GILBERT STREET END

0 5 10m

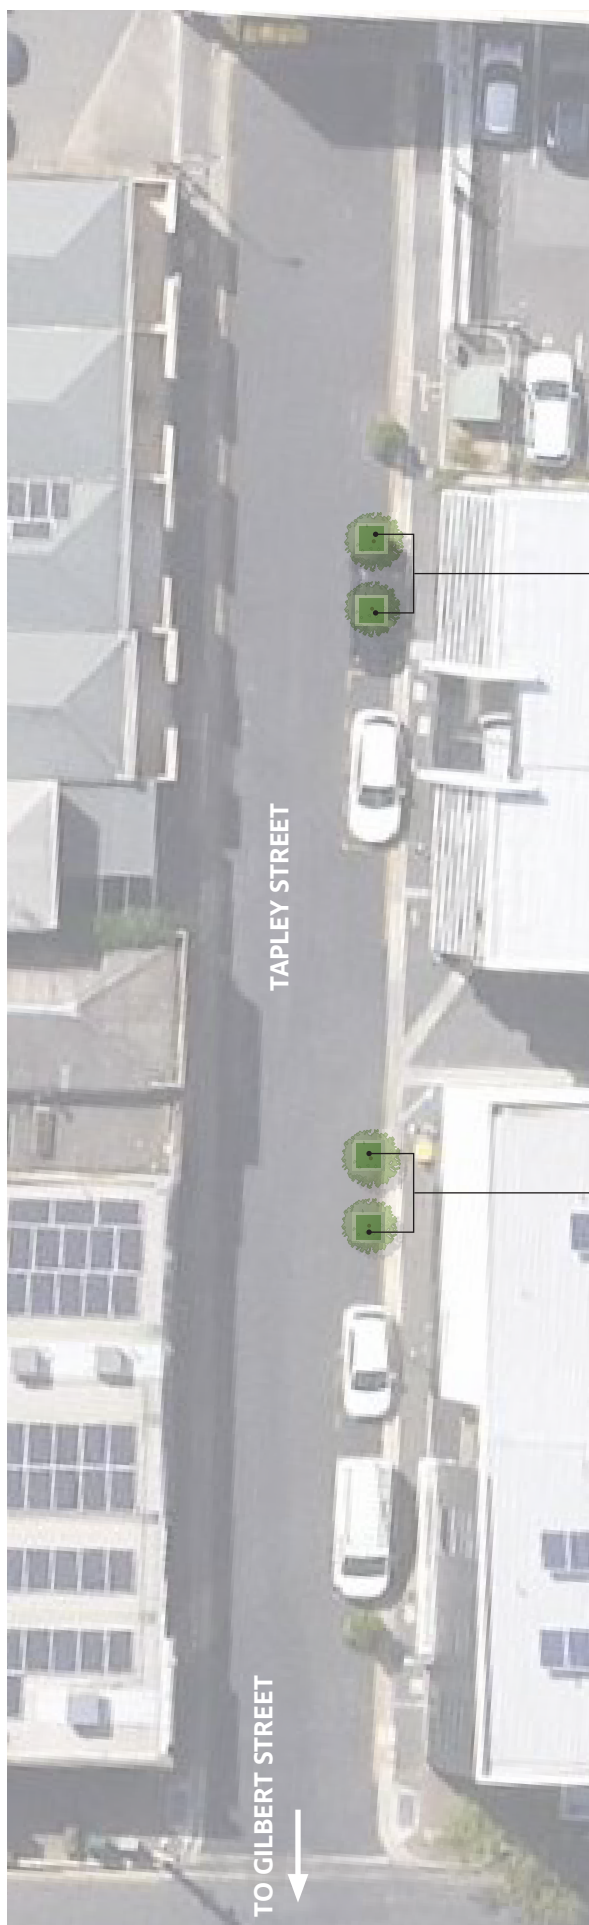

Proposed tree planting:
Ficus microcarpa hillii - *Ficus hillii* 'Flash', within planter box on street.

Proposed understorey planting:
Dianella caerulea - 'Little Jess' *Dianella*.

Proposed tree planting:
Ficus microcarpa hillii - *Ficus hillii* 'Flash', within planter box on street.

Proposed understorey planting:
Dianella caerulea - 'Little Jess' *Dianella*.



Example of *ficus microcarpa hillii* (*Ficus hillii* 'Flash') within planter box on Gawler Place
Image source: Google Street View