


CHARLOTTE PLACE

LOUISA STREET END

0 5 10m

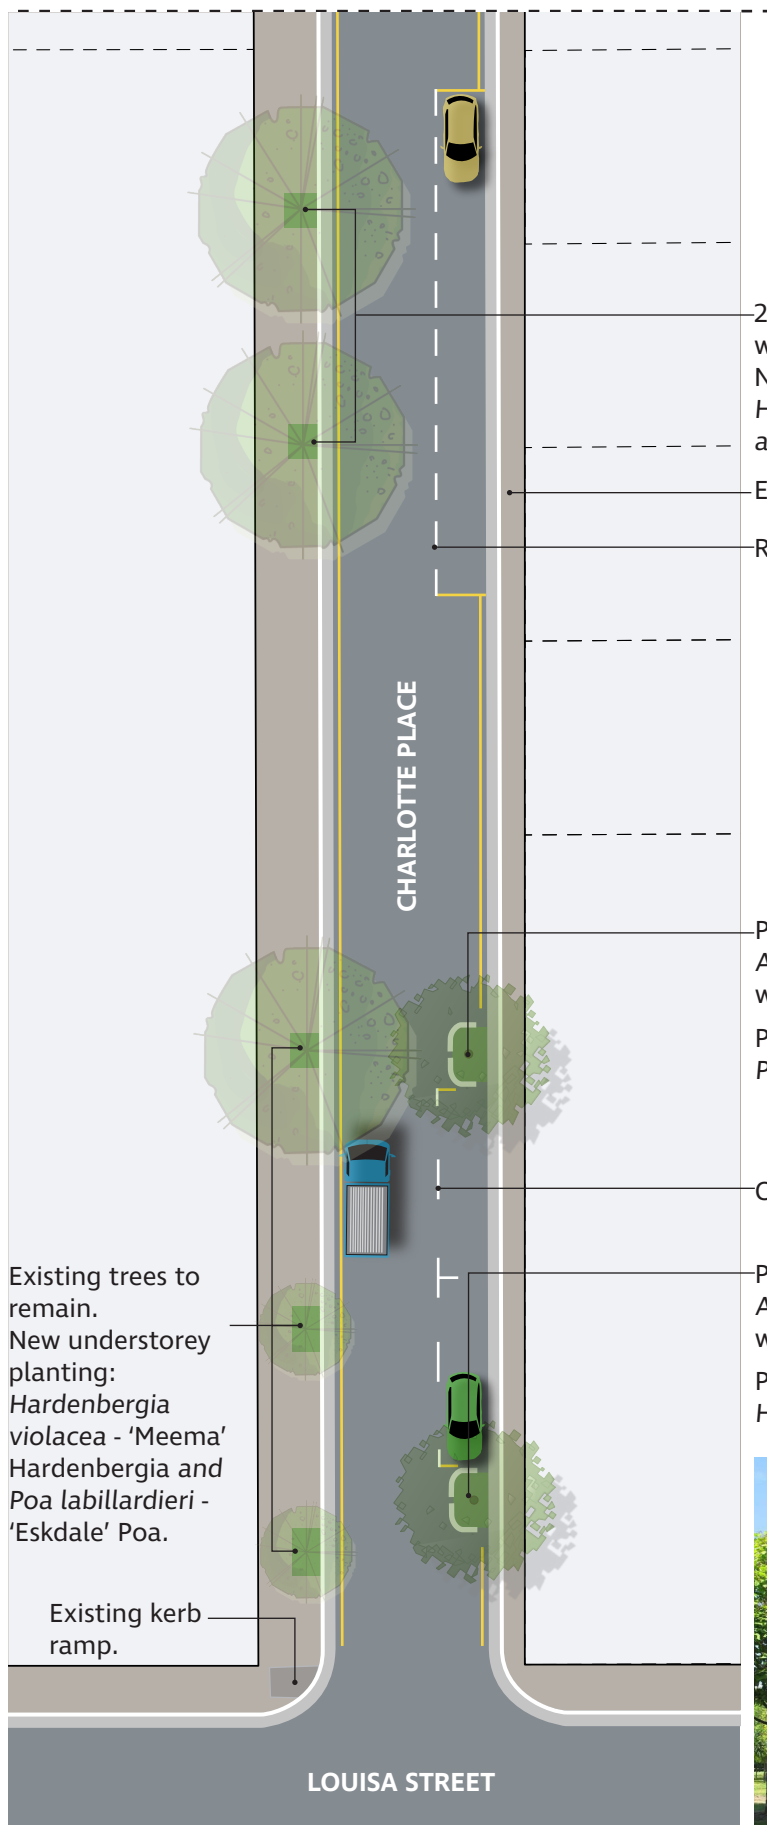

2 x existing trees and 7 x existing trees to the west (not shown) to remain.
New understorey planting:
Hardenbergia violacea - 'Meema' Hardenbergia
and *Poa labillardieri* - 'Eskdale' Poa.

Existing footpath.

Residential permit on-street parking retained.

Proposed tree planting:
Acer monspessulanum - Montpelier Maple,
within street protuberance.

Proposed understorey planting:
Poa labillardieri - 'Eskdale' Poa.

One hour on-street parking retained.

Proposed tree planting:
Acer monspessulanum - Montpelier Maple,
within street protuberance.

Proposed understorey planting:
Hardenbergia violacea - 'Meema' Hardenbergia.



Example of *Acer monspessulanum* - Montpelier Maple planted on footpath.