


Melbourne Street

Temporary Footpath Extension

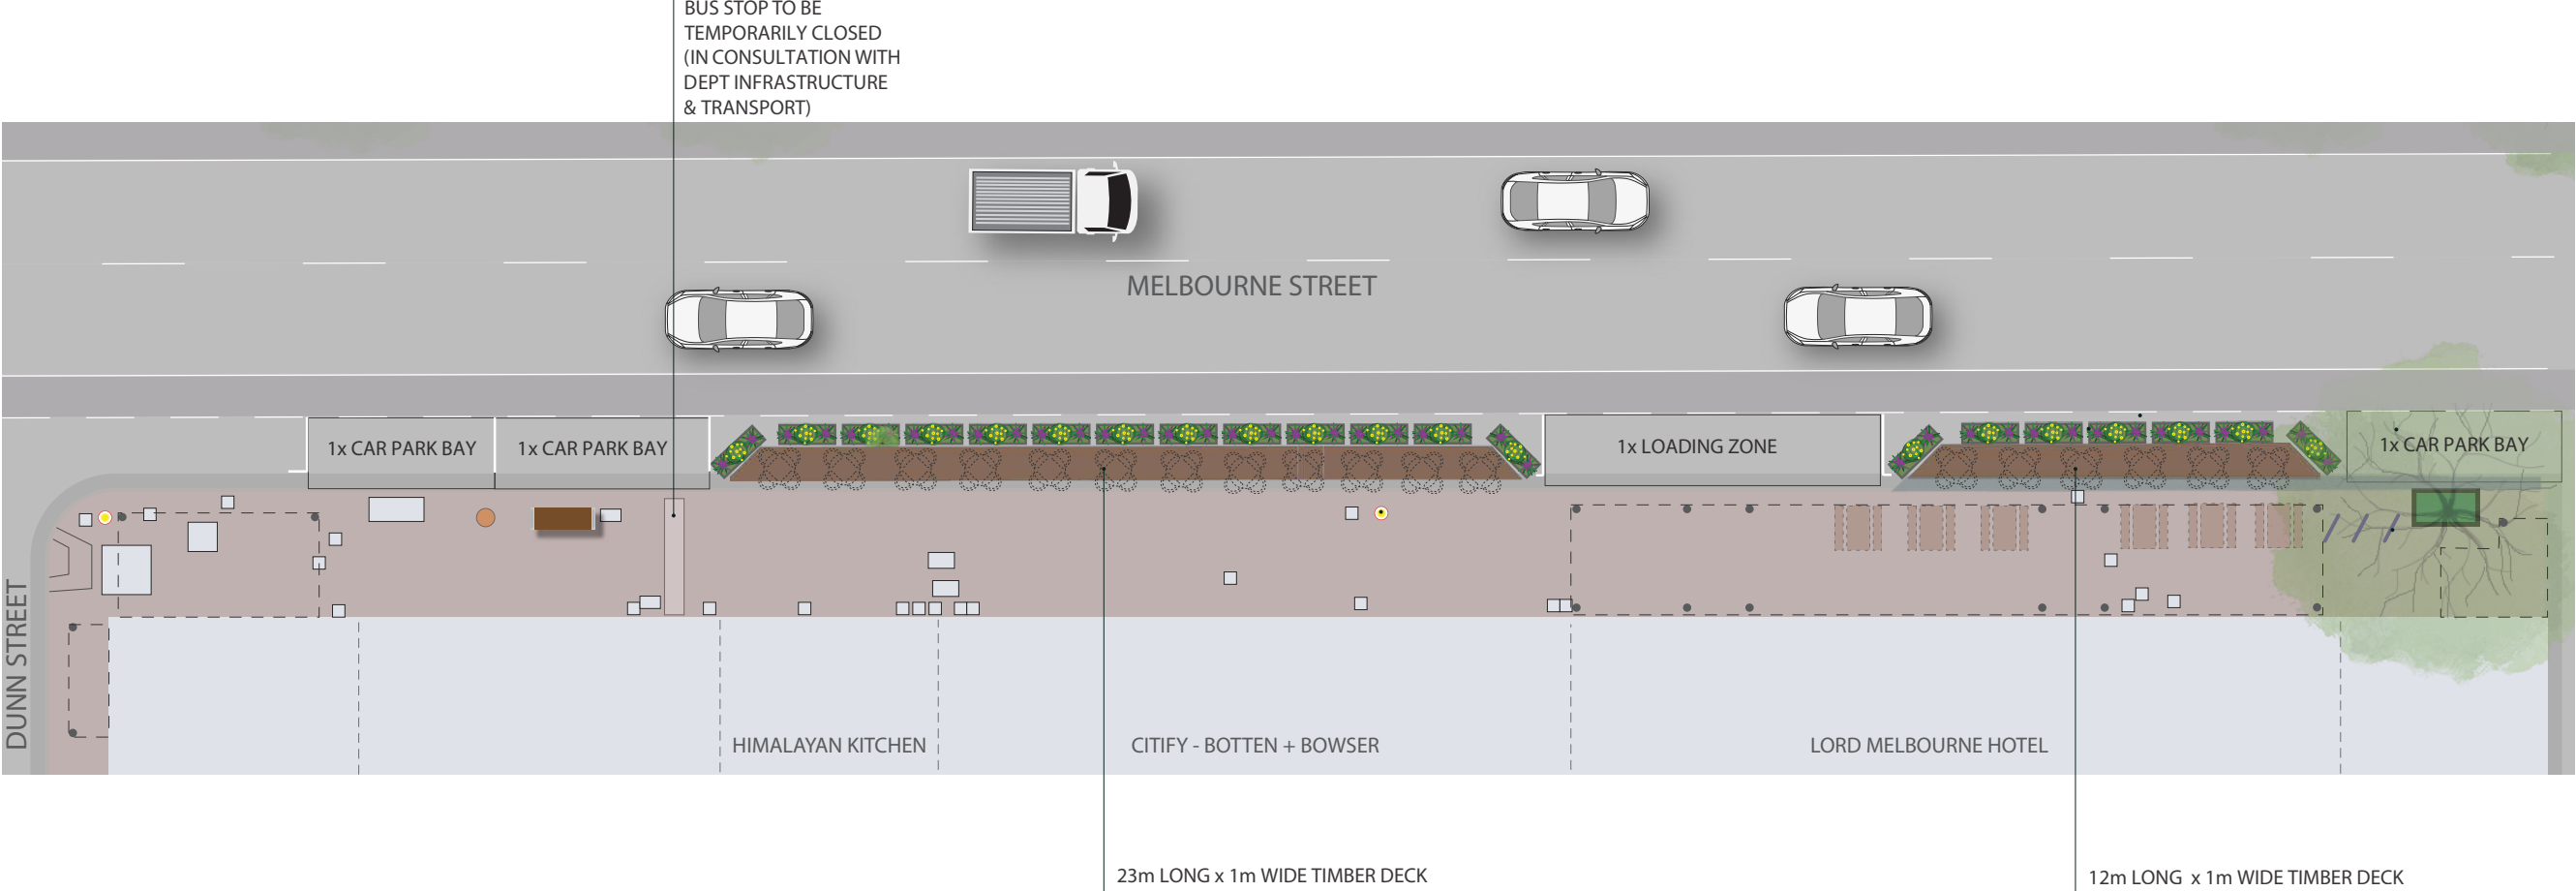

EXAMPLE OF A SIMILAR INSTALLATION AT THE WOOLSHED, HINDLEY STREET



PLANTER BOX + DECK, IN FRONT OF THE WOOLSHED HINDLEY STREET